PARK VIEWS RESIDENCES B - 1BR-1A





1BR-1A		
SUITE AREA	649.17 ft² = 60.31 m²	
BALCONY AREA	65.34 ft² = 6.07 m²	
TOTAL AREA	714.51 ft² = 66.38 m²	

LEVELS: (4TH,5TH TO 18TH, 22ND TO 44th)

"All room dimensions are in metric and measured to structural elements and exclude wall finishes and construction tolerances. All materials, dimensions & drawings features and amenities are approximate at the time of printing, Information subject to change without notice. Actual suite areas may vary from the stated area. Drawings are not to scale E&EO. The developer reserves the right to make revisions."

PARK VIEWS RESIDENCES B - 2BR-1A - 1






N

2BR-1A - 1	
SUITE AREA	1085.11 ft² = 100.81 m²
BALCONY AREA	90.31 ft² = 8.39 m²
TOTAL AREA	1175.42 ft² = 109.2 m²

LEVELS: (5TH TO 18TH, 21ST , 22ND TO 44th)

"All room dimensions are in metric and measured to structural elements and exclude wall finishes and construction tolerances. All materials, dimensions & drawings features and amenities are approximate at the time of printing, Information subject to change without notice. Actual suite areas may vary from the stated area. Drawings are not to scale E&EO. The developer reserves the right to make revisions."

PARK VIEWS RESIDENCES B - 2BR-1A - 2

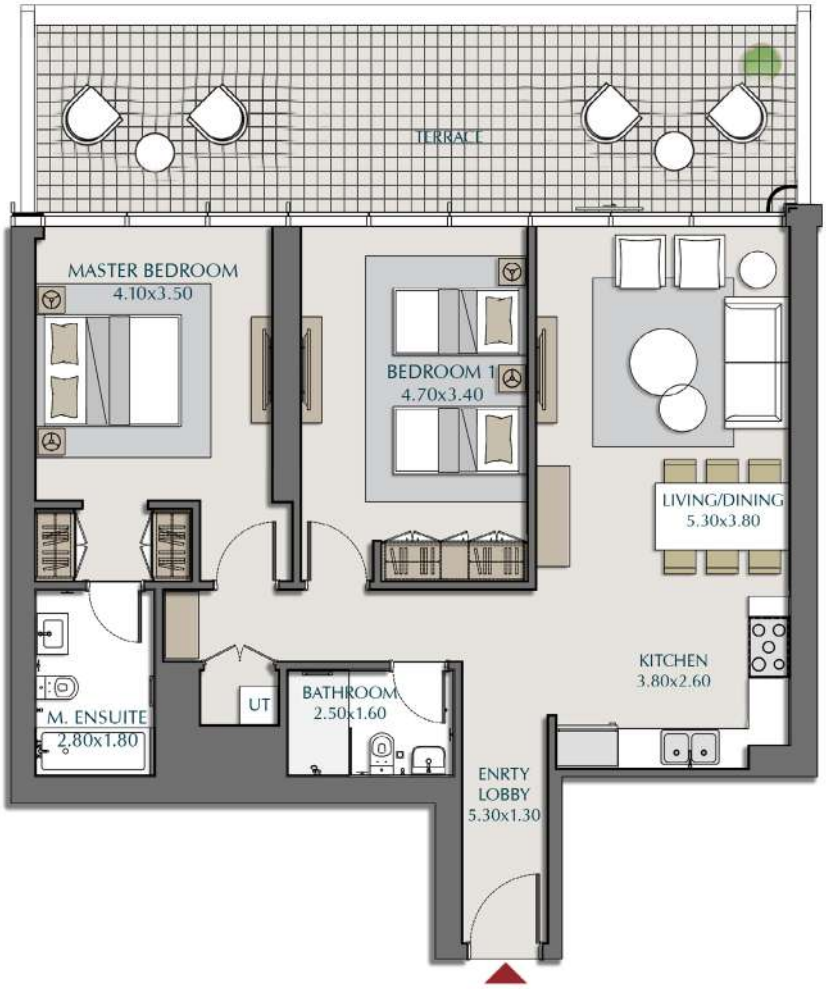



N

2BR-1A - 2	
SUITE AREA	1084.14 ft² = 100.72 m²
TERRACE AREA	355.96 ft² = 33.07 m²
TOTAL AREA	1440.10 ft² = 133.79 m²

LEVELS: (4TH)

"All room dimensions are in metric and measured to structural elements and exclude wall finishes and construction tolerances. All materials, dimensions & drawings features and amenities are approximate at the time of printing, Information subject to change without notice. Actual suite areas may vary from the stated area. Drawings are not to scale E&EO. The developer reserves the right to make revisions."

PARK VIEWS RESIDENCES B - 2BR-1B - 1





N


2BR-1B - 1


SUITE AREA	1121.28 ft²	= 104.17 m²
BALCONY AREA	90.31 ft²	= 8.39 m²
TOTAL AREA	1211.59 ft²	= 112.56 m²

LEVELS: (5TH TO 18TH, 21ST , 22ND TO 44th)

"All room dimensions are in metric and measured to structural elements and exclude wall finishes and construction tolerances. All materials, dimensions & drawings features and amenities are approximate at the time of printing, Information subject to change without notice. Actual suite areas may vary from the stated area. Drawings are not to scale E&EO. The developer reserves the right to make revisions."

PARK VIEWS RESIDENCES B - 2BR-1B - 2

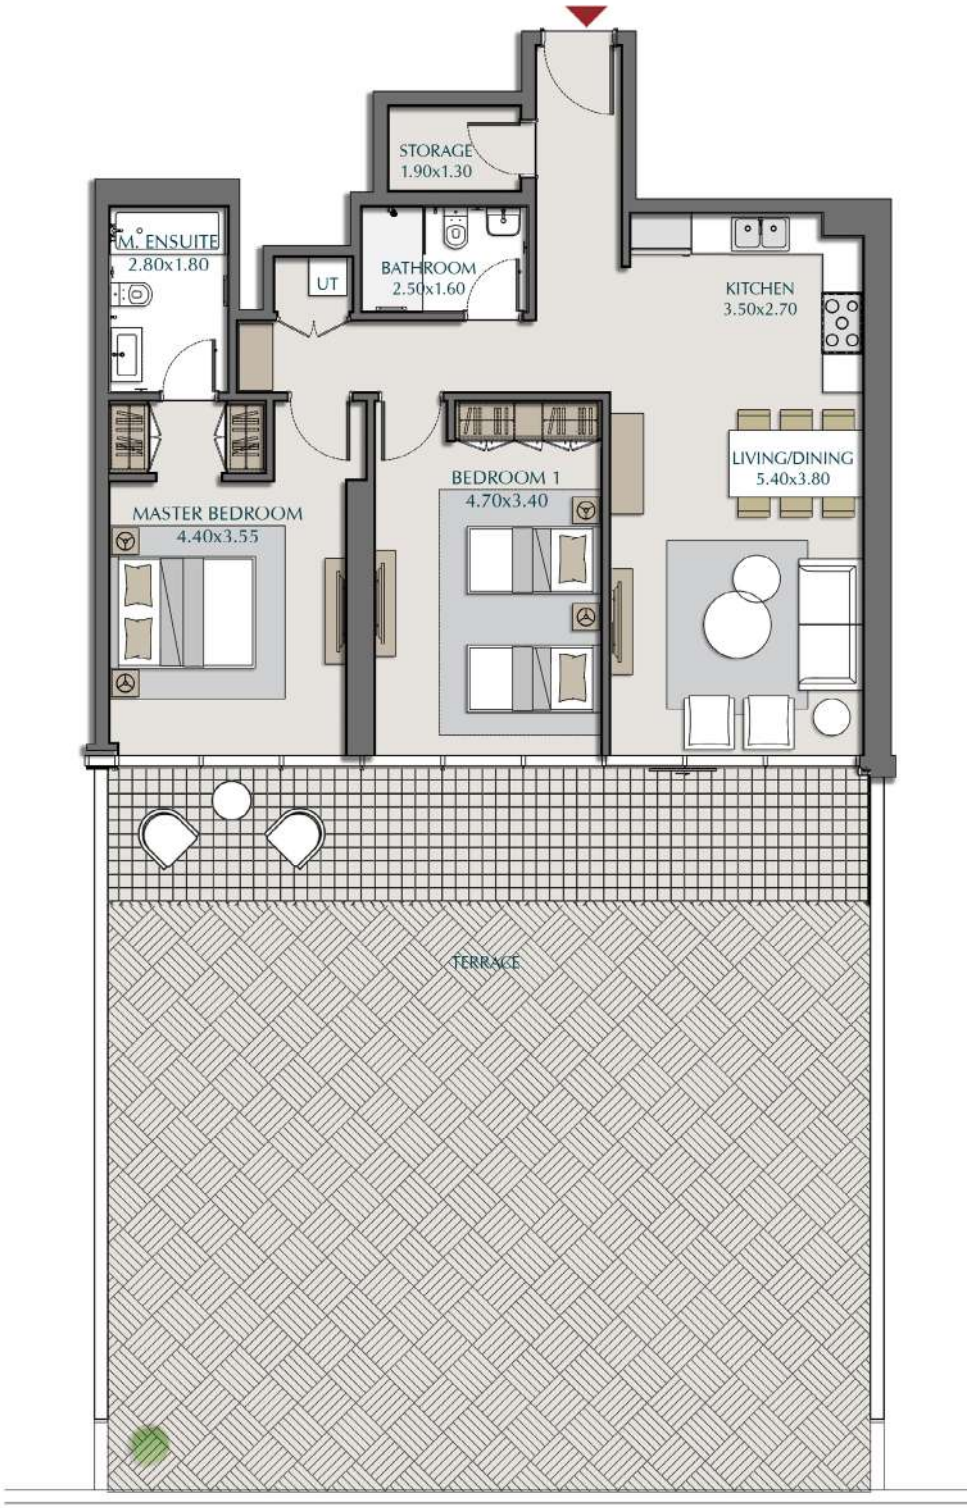

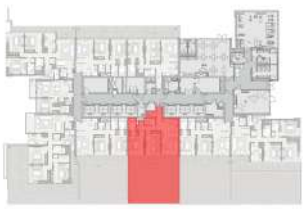

N


2BR-1B - 2

SUITE AREA	1120.31 ft² = 104.08 m²
TERRACE AREA	1351.95 ft² = 125.60 m²
TOTAL AREA	2472.25 ft² = 229.68 m²

LEVELS: (4TH)

"All room dimensions are in metric and measured to structural elements and exclude wall finishes and construction tolerances. All materials, dimensions & drawings features and amenities are approximate at the time of printing, Information subject to change without notice. Actual suite areas may vary from the stated area. Drawings are not to scale E&EO. The developer reserves the right to make revisions."

PARK VIEWS RESIDENCES B - 2BR-2A - 1

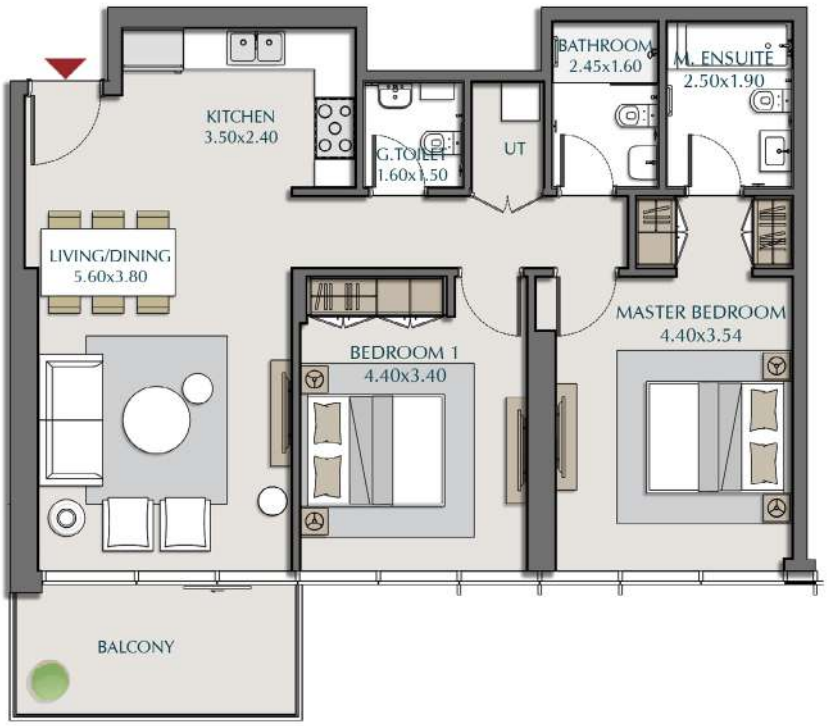



N

2BR-2A - 1

SUITE AREA	1020.96 ft²	= 94.85 m²
BALCONY AREA	86.54 ft²	= 8.04 m²
TOTAL AREA	1107.50 ft²	=102.89 m²

LEVELS: (5TH TO 18TH, 21ST , 22ND TO 44th)

"All room dimensions are in metric and measured to structural elements and exclude wall finishes and construction tolerances. All materials, dimensions & drawings features and amenities are approximate at the time of printing, Information subject to change without notice. Actual suite areas may vary from the stated area. Drawings are not to scale E&EO. The developer reserves the right to make revisions."

PARK VIEWS RESIDENCES B - 2BR-2A - 2





N


2BR-2A - 2

SUITE AREA	1020.96 ft²	=	94.85 m²
TERRACE AREA	356.07 ft²	=	33.08 m²
TOTAL AREA	1377.03 ft²	=	127.93 m²

LEVELS: (4TH)

"All room dimensions are in metric and measured to structural elements and exclude wall finishes and construction tolerances. All materials, dimensions & drawings features and amenities are approximate at the time of printing, Information subject to change without notice. Actual suite areas may vary from the stated area. Drawings are not to scale E&EO. The developer reserves the right to make revisions."

PARK VIEWS RESIDENCES B - 2BR-2A - 3

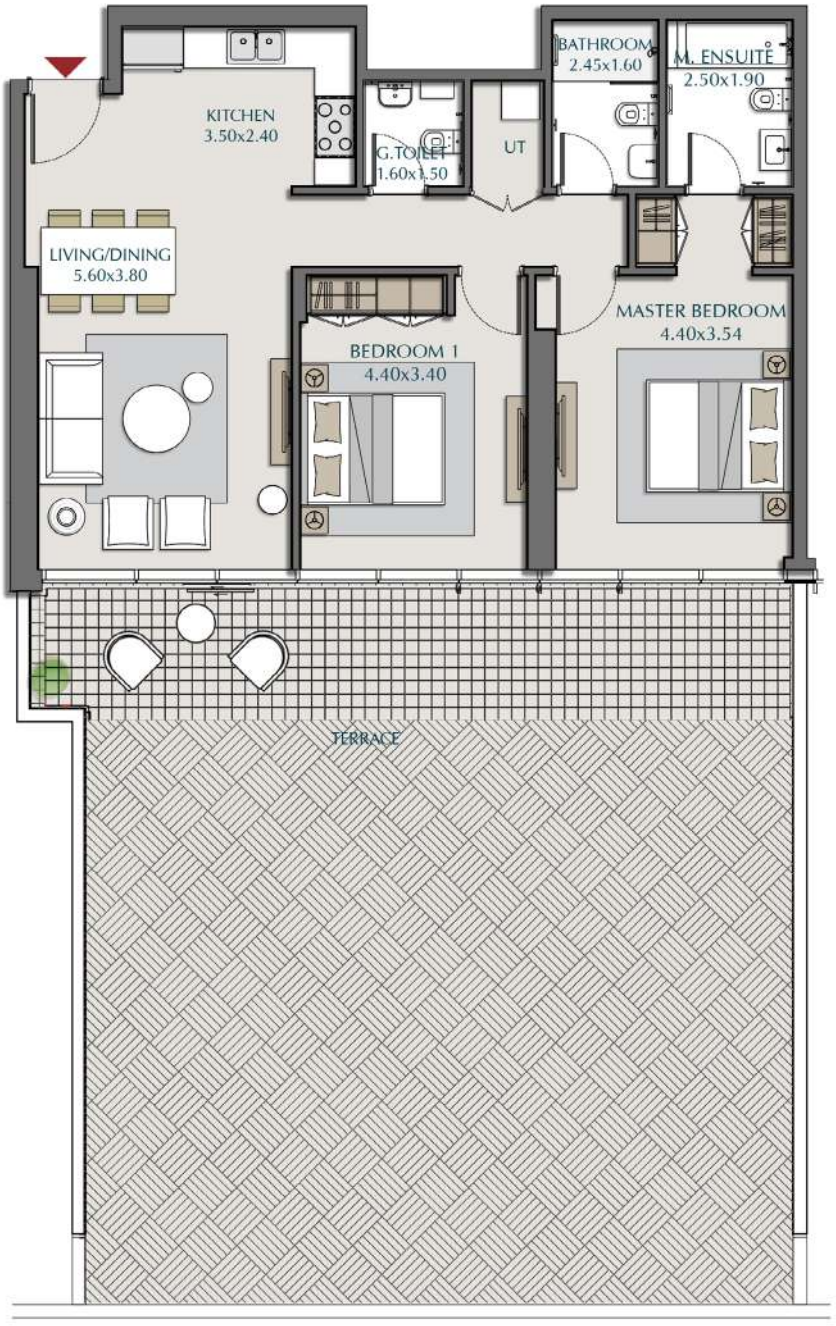




N

2BR-2A - 3			
SUITE AREA	1020.63 ft²	=	94.82 m²
TERRACE AREA	1273.59 ft²	=	118.32 m²
TOTAL AREA	2294.22 ft²	=	213.14 m²

LEVELS: (4TH)

"All room dimensions are in metric and measured to structural elements and exclude wall finishes and construction tolerances. All materials, dimensions & drawings features and amenities are approximate at the time of printing, Information subject to change without notice. Actual suite areas may vary from the stated area. Drawings are not to scale E&EO. The developer reserves the right to make revisions."

PARK VIEWS RESIDENCES B - 2BR-2A - 4

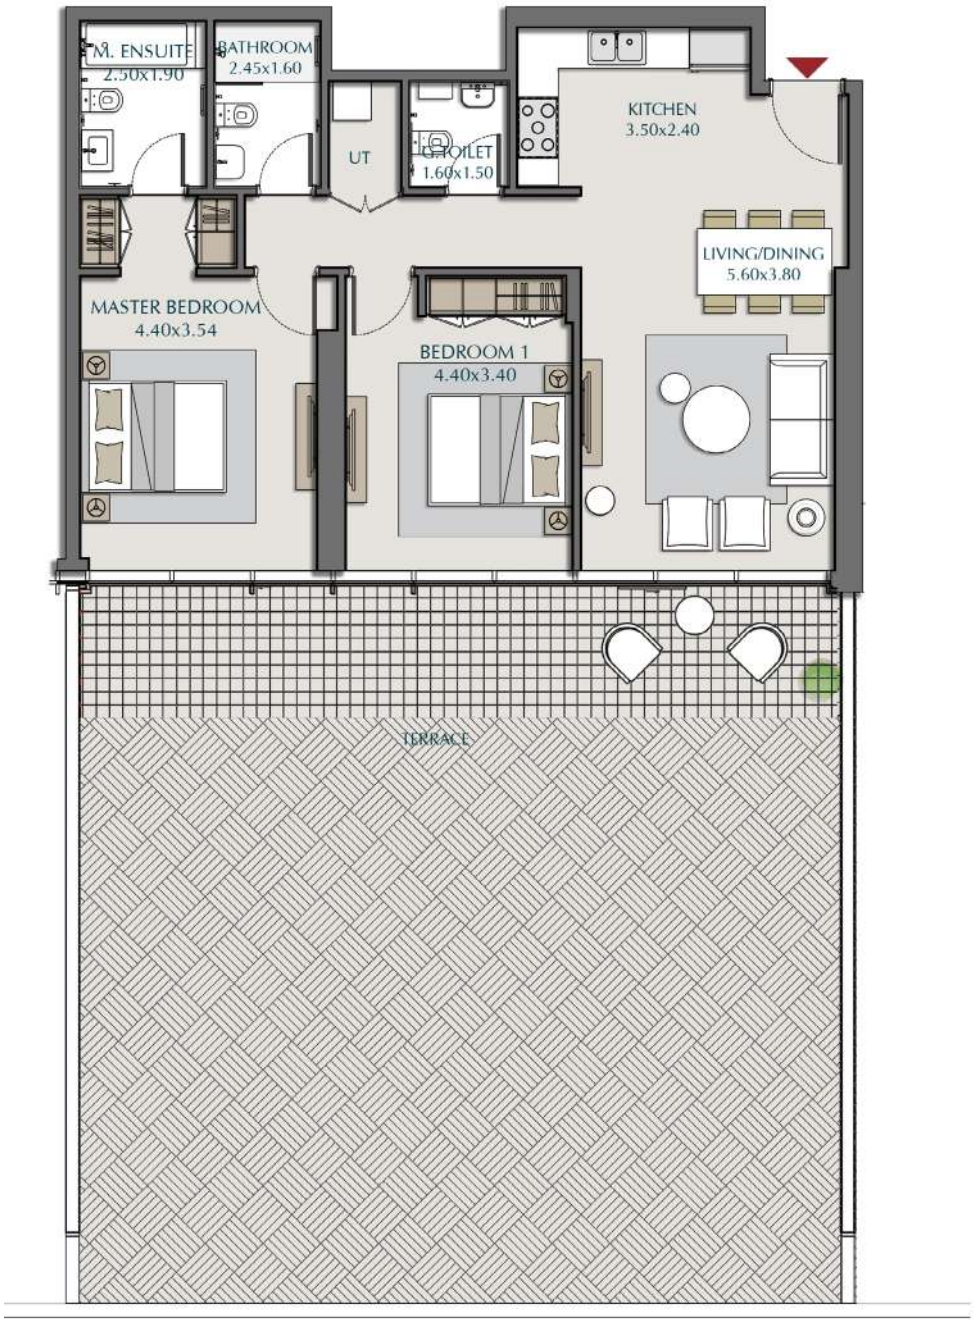



N

2BR-2A - 4		
SUITE AREA	1020.53 ft²	= 94.81 m²
TERRACE AREA	1351.95 ft²	= 125.60 m²
TOTAL AREA	2372.47 ft²	= 220.41 m²

LEVELS: (4TH)

"All room dimensions are in metric and measured to structural elements and exclude wall finishes and construction tolerances. All materials, dimensions & drawings features and amenities are approximate at the time of printing, Information subject to change without notice. Actual suite areas may vary from the stated area. Drawings are not to scale E&EO. The developer reserves the right to make revisions."

PARK VIEWS RESIDENCES B - 2BR-2B






N


2BR-2B		
SUITE AREA	994.15 ft² = 92.36 m²	
BALCONY AREA	165.98 ft² = 15.42 m²	
TOTAL AREA	1160.13 ft² = 107.78 m²	

LEVELS: (21ST , 22ND TO 44th)

"All room dimensions are in metric and measured to structural elements and exclude wall finishes and construction tolerances. All materials, dimensions & drawings features and amenities are approximate at the time of printing, Information subject to change without notice. Actual suite areas may vary from the stated area. Drawings are not to scale E&EO. The developer reserves the right to make revisions."

PARK VIEWS RESIDENCES B - 2BR-D1 (U)

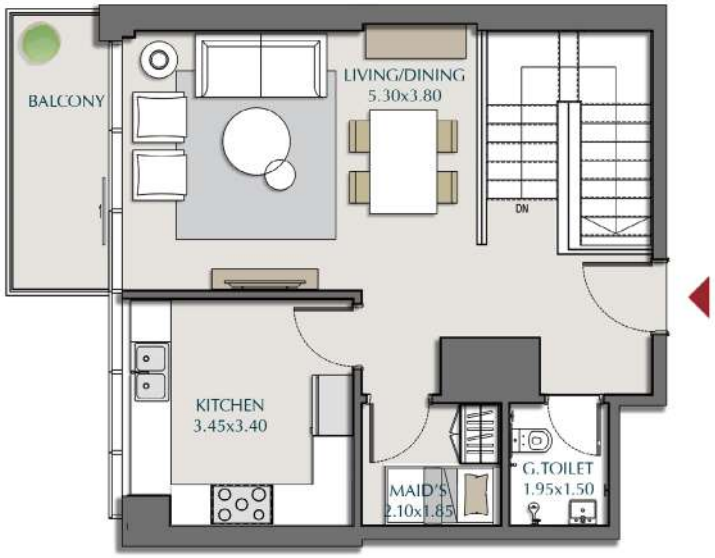

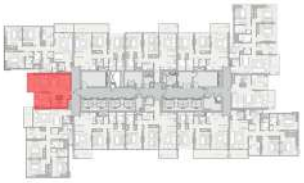

N

2BR-D1 (U)	
SUITE AREA	652.61 ft² = 60.63 m²
BALCONY AREA	65.23 ft² = 6.06 m²
TOTAL AREA	717.84 ft² = 66.69 m²

LEVELS: (21ST)

"All room dimensions are in metric and measured to structural elements and exclude wall finishes and construction tolerances. All materials, dimensions & drawings features and amenities are approximate at the time of printing, Information subject to change without notice. Actual suite areas may vary from the stated area. Drawings are not to scale E&EO. The developer reserves the right to make revisions."

PARK VIEWS RESIDENCES B -2BR - D1(L)




2BR-D1 (L)	
SUITE AREA	652.61 ft² = 60.63 m²
TOTAL AREA	652.61 ft² = 60.63 m²

LEVELS: (20TH)

"All room dimensions are in metric and measured to structural elements and exclude wall finishes and construction tolerances. All materials, dimensions & drawings features and amenities are approximate at the time of printing, Information subject to change without notice. Actual suite areas may vary from the stated area. Drawings are not to scale E&EO. The developer reserves the right to make revisions."

PARK VIEWS RESIDENCES B - 3BR-1A - 1

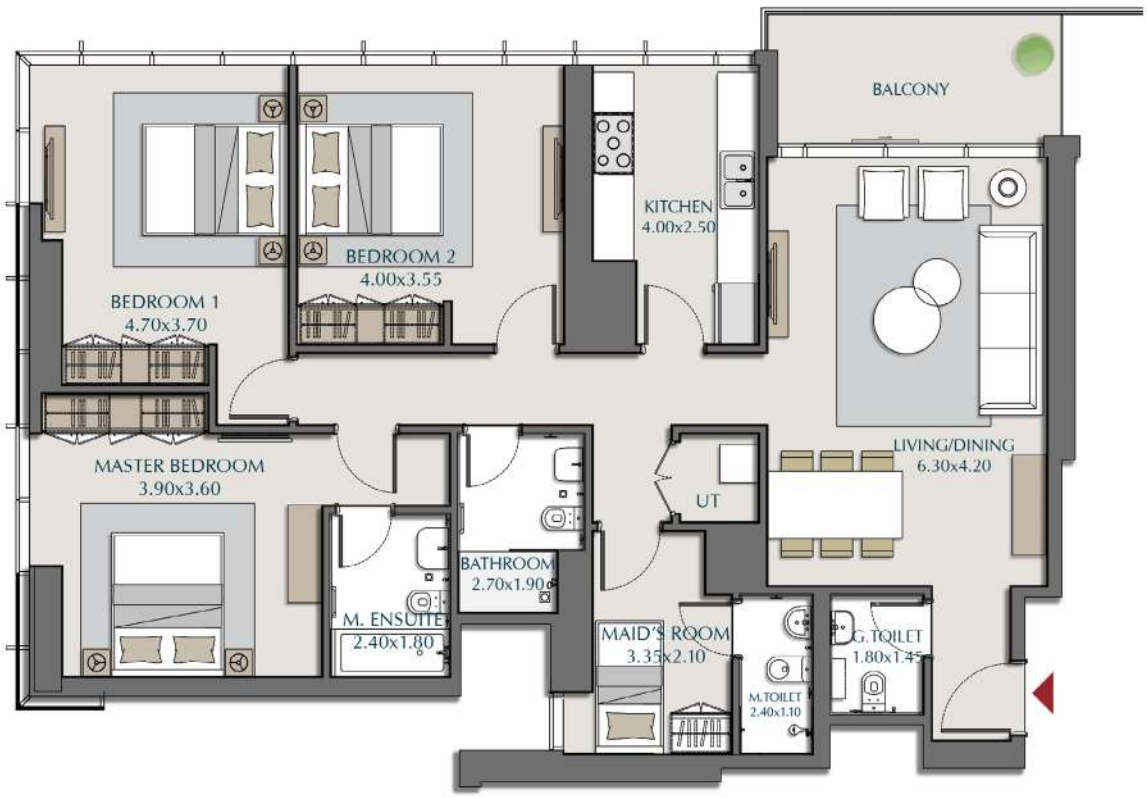




N

3BR-1A - 1		
SUITE AREA	1538.38 ft² =	142.92 m²
BALCONY AREA	93.54 ft² =	8.69 m²
TOTAL AREA	1631.92 ft² =	151.61 m²

LEVELS: (5TH TO 18TH, 21ST , 22ND TO 44th)

"All room dimensions are in metric and measured to structural elements and exclude wall finishes and construction tolerances. All materials, dimensions & drawings features and amenities are approximate at the time of printing, Information subject to change without notice. Actual suite areas may vary from the stated area. Drawings are not to scale E&EO. The developer reserves the right to make revisions."

PARK VIEWS RESIDENCES B - 3BR-1A - 2

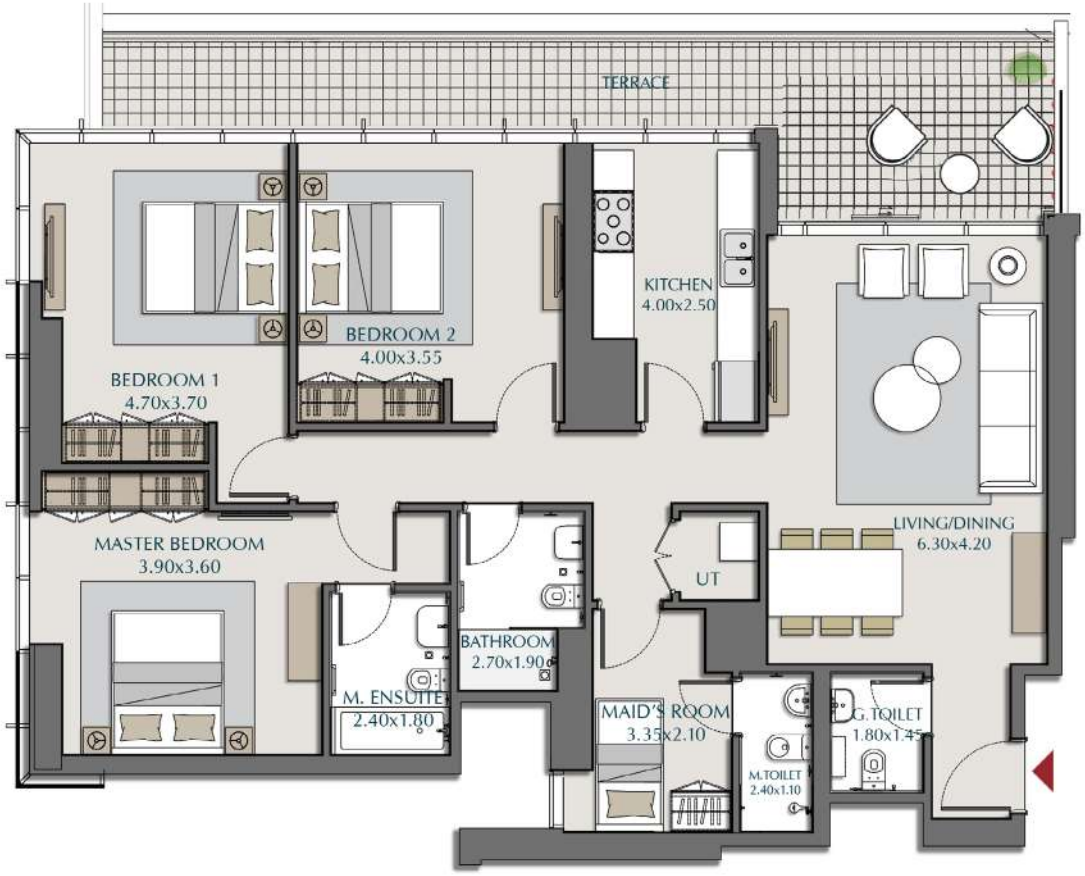



N


3BR-1A - 2

SUITE AREA	1538.38 ft²	=	142.92 m²
TERRACE AREA	295.47 ft²	=	27.45 m²
TOTAL AREA	1833.85ft²	=	170.37 m²

LEVELS: (4TH)

"All room dimensions are in metric and measured to structural elements and exclude wall finishes and construction tolerances. All materials, dimensions & drawings features and amenities are approximate at the time of printing, Information subject to change without notice. Actual suite areas may vary from the stated area. Drawings are not to scale E&EO. The developer reserves the right to make revisions."

PARK VIEWS RESIDENCES B - 3BR-1A - 3

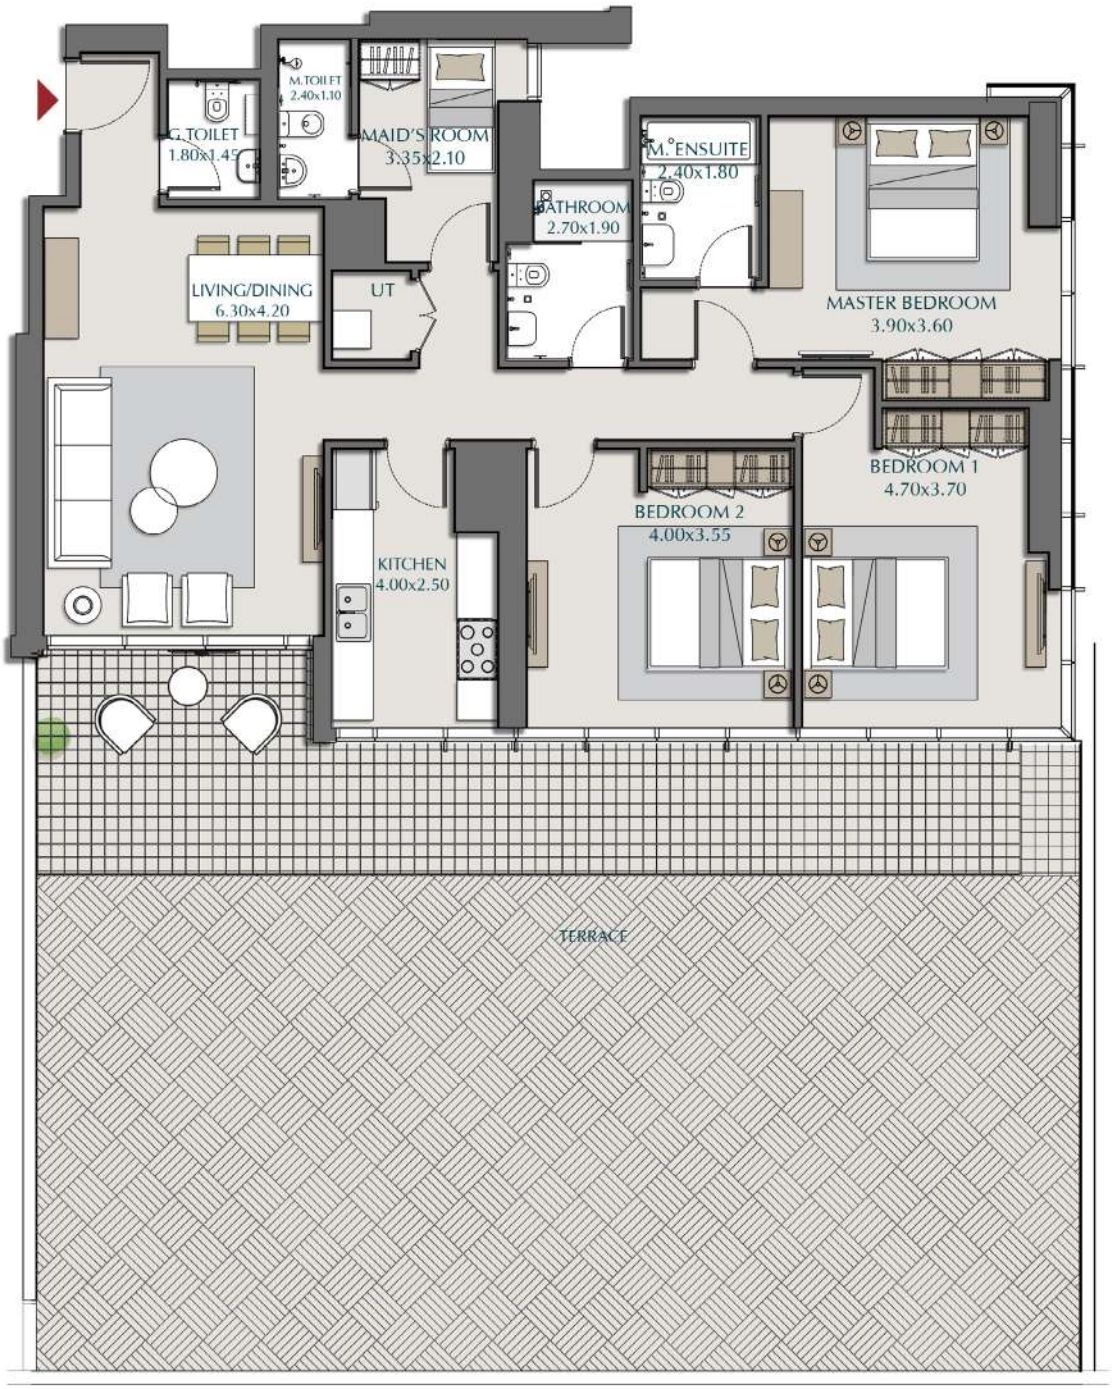



N

3BR-1A - 3			
SUITE AREA	1536.87 ft²	=	142.78 m²
TERRACE AREA	1677.02 ft²	=	155.80 m²
TOTAL AREA	3213.89 ft²	=	298.58 m²

LEVELS: (4TH)

"All room dimensions are in metric and measured to structural elements and exclude wall finishes and construction tolerances. All materials, dimensions & drawings features and amenities are approximate at the time of printing, Information subject to change without notice. Actual suite areas may vary from the stated area. Drawings are not to scale E&EO. The developer reserves the right to make revisions."

PARK VIEWS RESIDENCES B - 3BR-1B - 1






N

3BR-1B - 1	
SUITE AREA	1551.19 ft² = 144.11 m²
BALCONY AREA	96.23 ft² = 8.94 m²
TOTAL AREA	1647.42 ft² = 153.05 m²

LEVELS: (5TH TO 18TH, 21ST , 22ND TO 44th)

"All room dimensions are in metric and measured to structural elements and exclude wall finishes and construction tolerances. All materials, dimensions & drawings features and amenities are approximate at the time of printing, Information subject to change without notice. Actual suite areas may vary from the stated area. Drawings are not to scale E&EO. The developer reserves the right to make revisions."

PARK VIEWS RESIDENCES B - 3BR-1B - 2

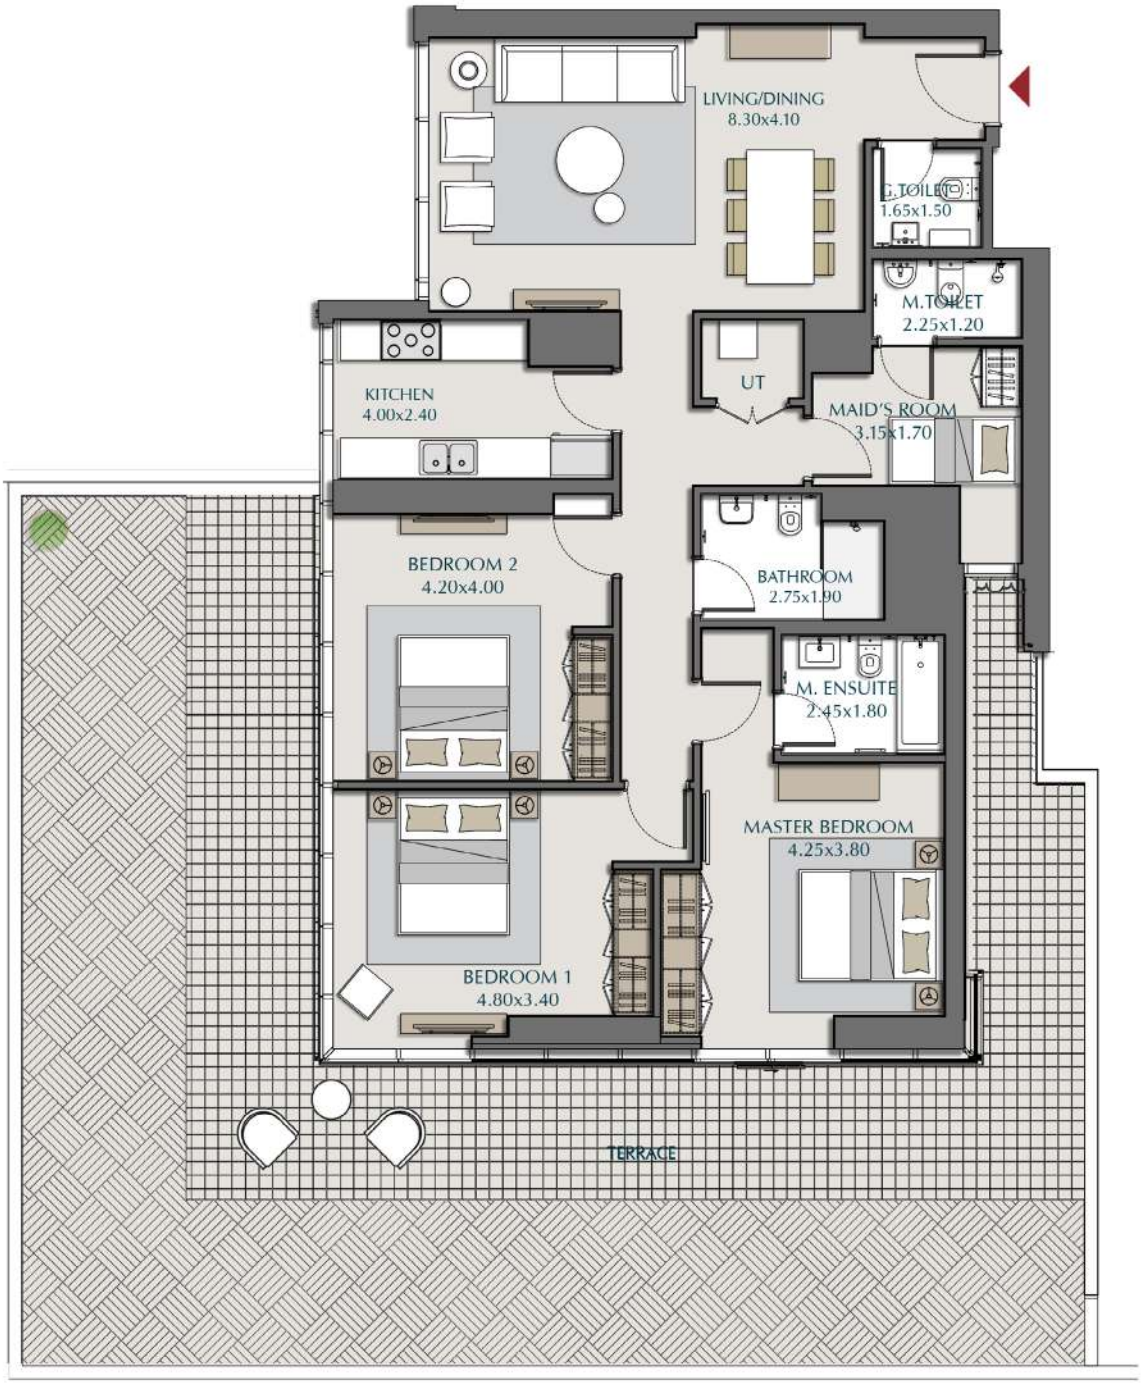



N

3BR-1B - 2		
SUITE AREA	1551.19 ft² =	144.11 m²
TERRACE AREA	1450.01 ft² =	134.71 m²
TOTAL AREA	3001.19 ft² =	278.82 m²

LEVELS: (4TH)

"All room dimensions are in metric and measured to structural elements and exclude wall finishes and construction tolerances. All materials, dimensions & drawings features and amenities are approximate at the time of printing, Information subject to change without notice. Actual suite areas may vary from the stated area. Drawings are not to scale E&EO. The developer reserves the right to make revisions."

3BR-1A - 2 - 402

SUITE AREA	1538.38 ft²	= 142.92 m²
TERRACE AREA	295.47 ft²	= 27.45 m²
TOTAL AREA	1833.85ft²	= 170.37 m²

2BR-2A - 2 - 401


SUITE AREA	1020.96 ft²	= 94.85 m²
TERRACE AREA	356.07 ft²	= 33.08 m²
TOTAL AREA	1377.03 ft²	= 127.93 m²

2BR-1A - 2 - 406

SUITE AREA	1084.14 ft²	=100.72 m²
TERRACE AREA	355.96 ft²	= 33.07 m²
TOTAL AREA	1440.10 ft²	=133.79 m²

1BR-1A - 403

SUITE AREA	649.17 ft²	= 60.31 m²
BALCONY AREA	65.34 ft²	= 6.07 m²
TOTAL AREA	714.51 ft²	= 66.38 m²

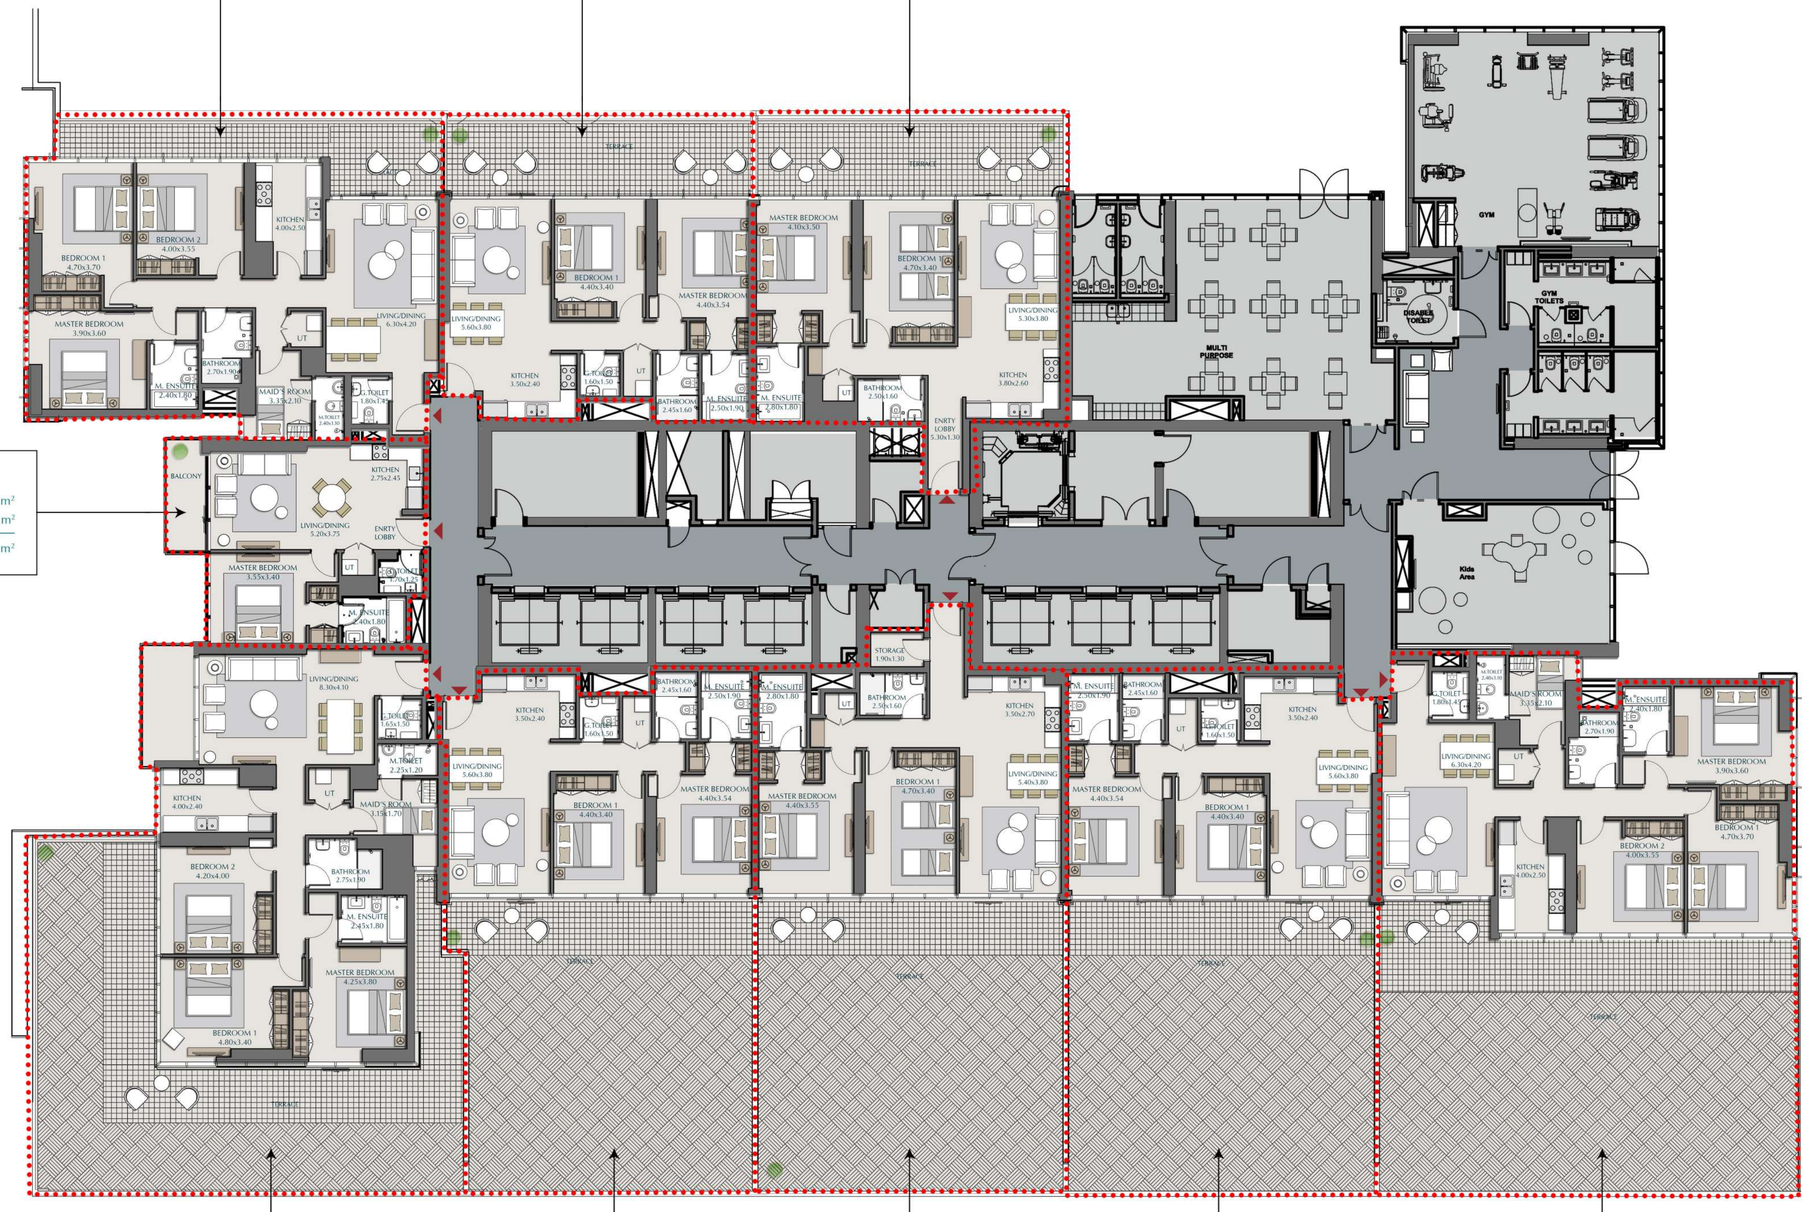

3BR-1B - 2 - 404

SUITE AREA	1551.19 ft²	= 144.11 m²
TERRACE AREA	1450.01 ft²	= 134.71 m²
TOTAL AREA	3001.19 ft²	= 278.82 m²

2BR-2A - 3 - 405

SUITE AREA	1020.63 ft²	= 94.82 m²
TERRACE AREA	1273.59 ft²	= 118.32 m²
TOTAL AREA	2294.22 ft²	= 213.14 m²

2BR-1B - 2 - 407

SUITE AREA	1120.31 ft²	= 104.08 m²
TERRACE AREA	1351.95 ft²	= 125.60 m²
TOTAL AREA	2472.25 ft²	= 229.68 m²

2BR-2A - 4 - 408

SUITE AREA	1020.53 ft²	= 94.81 m²
TERRACE AREA	1351.95 ft²	= 125.60 m²
TOTAL AREA	2372.47 ft²	= 220.41 m²

3BR-1A - 3 - 409

SUITE AREA	1536.87 ft²	= 142.78 m²
TERRACE AREA	1677.02 ft²	= 155.80 m²
TOTAL AREA	3213.89 ft²	= 298.58 m²

3BR-1A - 1 - (502-1802,2102,2202-4402)

SUITE AREA	1538.38 ft²	= 142.92 m²
BALCONY AREA	93.54 ft²	= 8.69 m²
TOTAL AREA	1631.92 ft²	= 151.61 m²

2BR-2A - 1 - (501-1801,2101,2201-4401)

SUITE AREA	1020.96 ft²	= 94.85 m²
BALCONY AREA	86.54 ft²	= 8.04 m²
TOTAL AREA	1107.50 ft²	=102.89 m²

2BR-1A - 1 - (506-1806,2106,2206-4406)

SUITE AREA	1085.11 ft²	=100.81 m²
BALCONY AREA	90.31 ft²	= 8.39 m²
TOTAL AREA	1175.42 ft²	= 109.2 m²

2BR-2A - 1 - (512-1812,2112,2212-4412)

SUITE AREA	1020.96 ft²	= 94.85 m²
BALCONY AREA	86.54 ft²	= 8.04 m²
TOTAL AREA	1107.50 ft²	=102.89 m²

3BR-1B - 1 (511-1811,2111,2211-4411)

SUITE AREA	1551.19 ft²	= 144.11 m²
BALCONY AREA	96.23 ft²	= 8.94 m²
TOTAL AREA	1647.42 ft²	=153.05 m²

1BR-1A - (503-1803,2203-4403)

SUITE AREA	649.17 ft²	= 60.31 m²
BALCONY AREA	65.34 ft²	= 6.07 m²
TOTAL AREA	714.51 ft²	= 66.38 m²

1BR-1A - (510-1810,2210-4410)

SUITE AREA	649.17 ft²	= 60.31 m²
BALCONY AREA	65.34 ft²	= 6.07 m²
TOTAL AREA	714.51 ft²	= 66.38 m²

3BR-1B - 1 (504-1804,2104,2204-4404)

SUITE AREA	1551.19 ft²	= 144.11 m²
BALCONY AREA	96.23 ft²	= 8.94 m²
TOTAL AREA	1647.42 ft²	=153.05 m²

2BR-2A - 1 - (505-1805,2105,2205-4405)

SUITE AREA	1020.96 ft²	= 94.85 m²
BALCONY AREA	86.54 ft²	= 8.04 m²
TOTAL AREA	1107.50 ft²	=102.89 m²

2BR-1B - 1 - (507-1807,2107,2207-4407)

SUITE AREA	1121.28 ft²	=104.17 m²
BALCONY AREA	90.31 ft²	= 8.39 m²
TOTAL AREA	1211.59 ft²	= 112.56 m²

2BR-2A - 1 - (508-1808,2108,2208-4408)


SUITE AREA	1020.96 ft²	= 94.85 m²
BALCONY AREA	86.54 ft²	= 8.04 m²
TOTAL AREA	1107.50 ft²	=102.89 m²

3BR-1A - 1 - (509-1809,2109,2209-4409)

SUITE AREA	1538.38 ft²	= 142.92 m²
BALCONY AREA	93.54 ft²	= 8.69 m²
TOTAL AREA	1631.92 ft²	= 151.61 m²

2BR-D1 (L) - 2003

SUITE AREA	652.61 ft² = 60.63 m²
TOTAL AREA	652.61 ft² = 60.63 m²

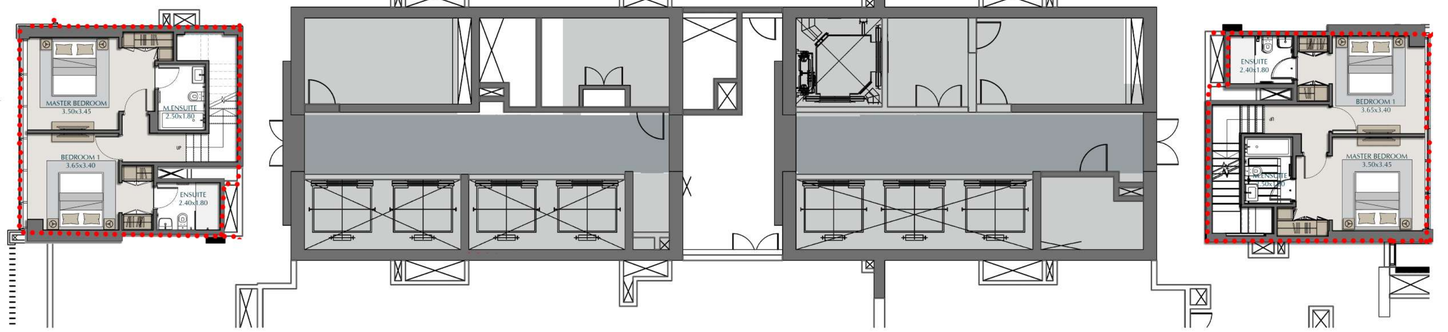

2BR-D1 (L) - 2010

SUITE AREA	652.61 ft² = 60.63 m²
TOTAL AREA	652.61 ft² = 60.63 m²

3BR-1A - 1 - (502-1802,2102,2202-4402)

SUITE AREA	1538.38 ft²	= 142.92 m²
BALCONY AREA	93.54 ft²	= 8.69 m²
TOTAL AREA	1631.92 ft²	= 151.61 m²

2BR-2B - (2101, 2201, 2201-4401)

SUITE AREA	994.15 ft²	= 92.36 m²
BALCONY AREA	165.98 ft²	= 15.42 m²
TOTAL AREA	1160.13 ft²	= 107.78 m²

2BR-1A - 1 - (506-1806,2106,2206-4406)

SUITE AREA	1085.11 ft²	= 100.81 m²
BALCONY AREA	90.31 ft²	= 8.39 m²
TOTAL AREA	1175.42 ft²	= 109.2 m²

2BR-2A - 1 - (512-1812,2112,2212-4412)

SUITE AREA	1020.96 ft²	= 94.85 m²
BALCONY AREA	86.54 ft²	= 8.04 m²
TOTAL AREA	1107.50 ft²	= 102.89 m²

3BR-1B - 1 (511-1811,2111,2211-4411)

SUITE AREA	1551.19 ft²	= 144.11 m²
BALCONY AREA	96.23 ft²	= 8.94 m²
TOTAL AREA	1647.42 ft²	= 153.05 m²

2BR-D1 (U)- 2103

SUITE AREA	652.61 ft²	= 60.63 m²
BALCONY AREA	65.23 ft²	= 6.06 m²
TOTAL AREA	717.84 ft²	= 66.69 m²

2BR-D1 (U)- 2110

SUITE AREA	652.61 ft²	= 60.63 m²
BALCONY AREA	65.23 ft²	= 6.06 m²
TOTAL AREA	717.84 ft²	= 66.69 m²

3BR-1B - 1 (504-1804,2104,2204-4404)

SUITE AREA	1551.19 ft²	= 144.11 m²
BALCONY AREA	96.23 ft²	= 8.94 m²
TOTAL AREA	1647.42 ft²	= 153.05 m²

2BR-2A - 1 - (505-1805,2105,2205-4405)

SUITE AREA	1020.96 ft²	= 94.85 m²
BALCONY AREA	86.54 ft²	= 8.04 m²
TOTAL AREA	1107.50 ft²	= 102.89 m²

2BR-1B - 1 - (507-1807,2107,2207-4407)

SUITE AREA	1121.28 ft²	= 104.17 m²
BALCONY AREA	90.31 ft²	= 8.39 m²
TOTAL AREA	1211.59 ft²	= 112.56 m²

2BR-2A - 1 - (508-1808,2108,2208-4408)

SUITE AREA	1020.96 ft²	= 94.85 m²
BALCONY AREA	86.54 ft²	= 8.04 m²
TOTAL AREA	1107.50 ft²	= 102.89 m²

3BR-1A - 1 - (509-1809,2109,2209-4409)

SUITE AREA	1538.38 ft²	= 142.92 m²
BALCONY AREA	93.54 ft²	= 8.69 m²
TOTAL AREA	1631.92 ft²	= 151.61 m²

3BR-1A - 1 - (502-1802,2102,2202-4402)

SUITE AREA	1538.38 ft²	= 142.92 m²
BALCONY AREA	93.54 ft²	= 8.69 m²
TOTAL AREA	1631.92 ft²	= 151.61 m²

2BR-2B - (2101, 2201, 2201-4401)

SUITE AREA	994.15 ft²	= 92.36 m²
BALCONY AREA	165.98 ft²	= 15.42 m²
TOTAL AREA	1160.13 ft²	= 107.78 m²

2BR-1A - 1 - (506-1806,2106,2206-4406)

SUITE AREA	1085.11 ft²	=100.81 m²
BALCONY AREA	90.31 ft²	= 8.39 m²
TOTAL AREA	1175.42 ft²	= 109.2 m²

2BR-2A - 1 - (512-1812,2112,2212-4412)

SUITE AREA	1020.96 ft²	= 94.85 m²
BALCONY AREA	86.54 ft²	= 8.04 m²
TOTAL AREA	1107.50 ft²	=102.89 m²

3BR-1B - 1 (511-1811,2111,2211-4411)

SUITE AREA	1551.19 ft²	= 144.11 m²
BALCONY AREA	96.23 ft²	= 8.94 m²
TOTAL AREA	1647.42 ft²	=153.05 m²

1BR-1A - (503-1803,2203-4403)

SUITE AREA	649.17 ft²	= 60.31 m²
BALCONY AREA	65.34 ft²	= 6.07 m²
TOTAL AREA	714.51 ft²	= 66.38 m²

1BR-1A - (510-1810,2210-4410)

SUITE AREA	649.17 ft²	= 60.31 m²
BALCONY AREA	65.34 ft²	= 6.07 m²
TOTAL AREA	714.51 ft²	= 66.38 m²

3BR-1B - 1 (504-1804,2104,2204-4404)

SUITE AREA	1551.19 ft²	= 144.11 m²
BALCONY AREA	96.23 ft²	= 8.94 m²
TOTAL AREA	1647.42 ft²	=153.05 m²

2BR-2A - 1 - (505-1805,2105,2205-4405)

SUITE AREA	1020.96 ft²	= 94.85 m²
BALCONY AREA	86.54 ft²	= 8.04 m²
TOTAL AREA	1107.50 ft²	=102.89 m²

2BR-1B - 1 - (507-1807,2107,2207-4407)

SUITE AREA	1121.28 ft²	=104.17 m²
BALCONY AREA	90.31 ft²	= 8.39 m²
TOTAL AREA	1211.59 ft²	= 112.56 m²

2BR-2A - 1 - (508-1808,2108,2208-4408)

SUITE AREA	1020.96 ft²	= 94.85 m²
BALCONY AREA	86.54 ft²	= 8.04 m²
TOTAL AREA	1107.50 ft²	=102.89 m²

3BR-1A - 1 - (509-1809,2109,2209-4409)

SUITE AREA	1538.38 ft²	= 142.92 m²
BALCONY AREA	93.54 ft²	= 8.69 m²
TOTAL AREA	1631.92 ft²	= 151.61 m²